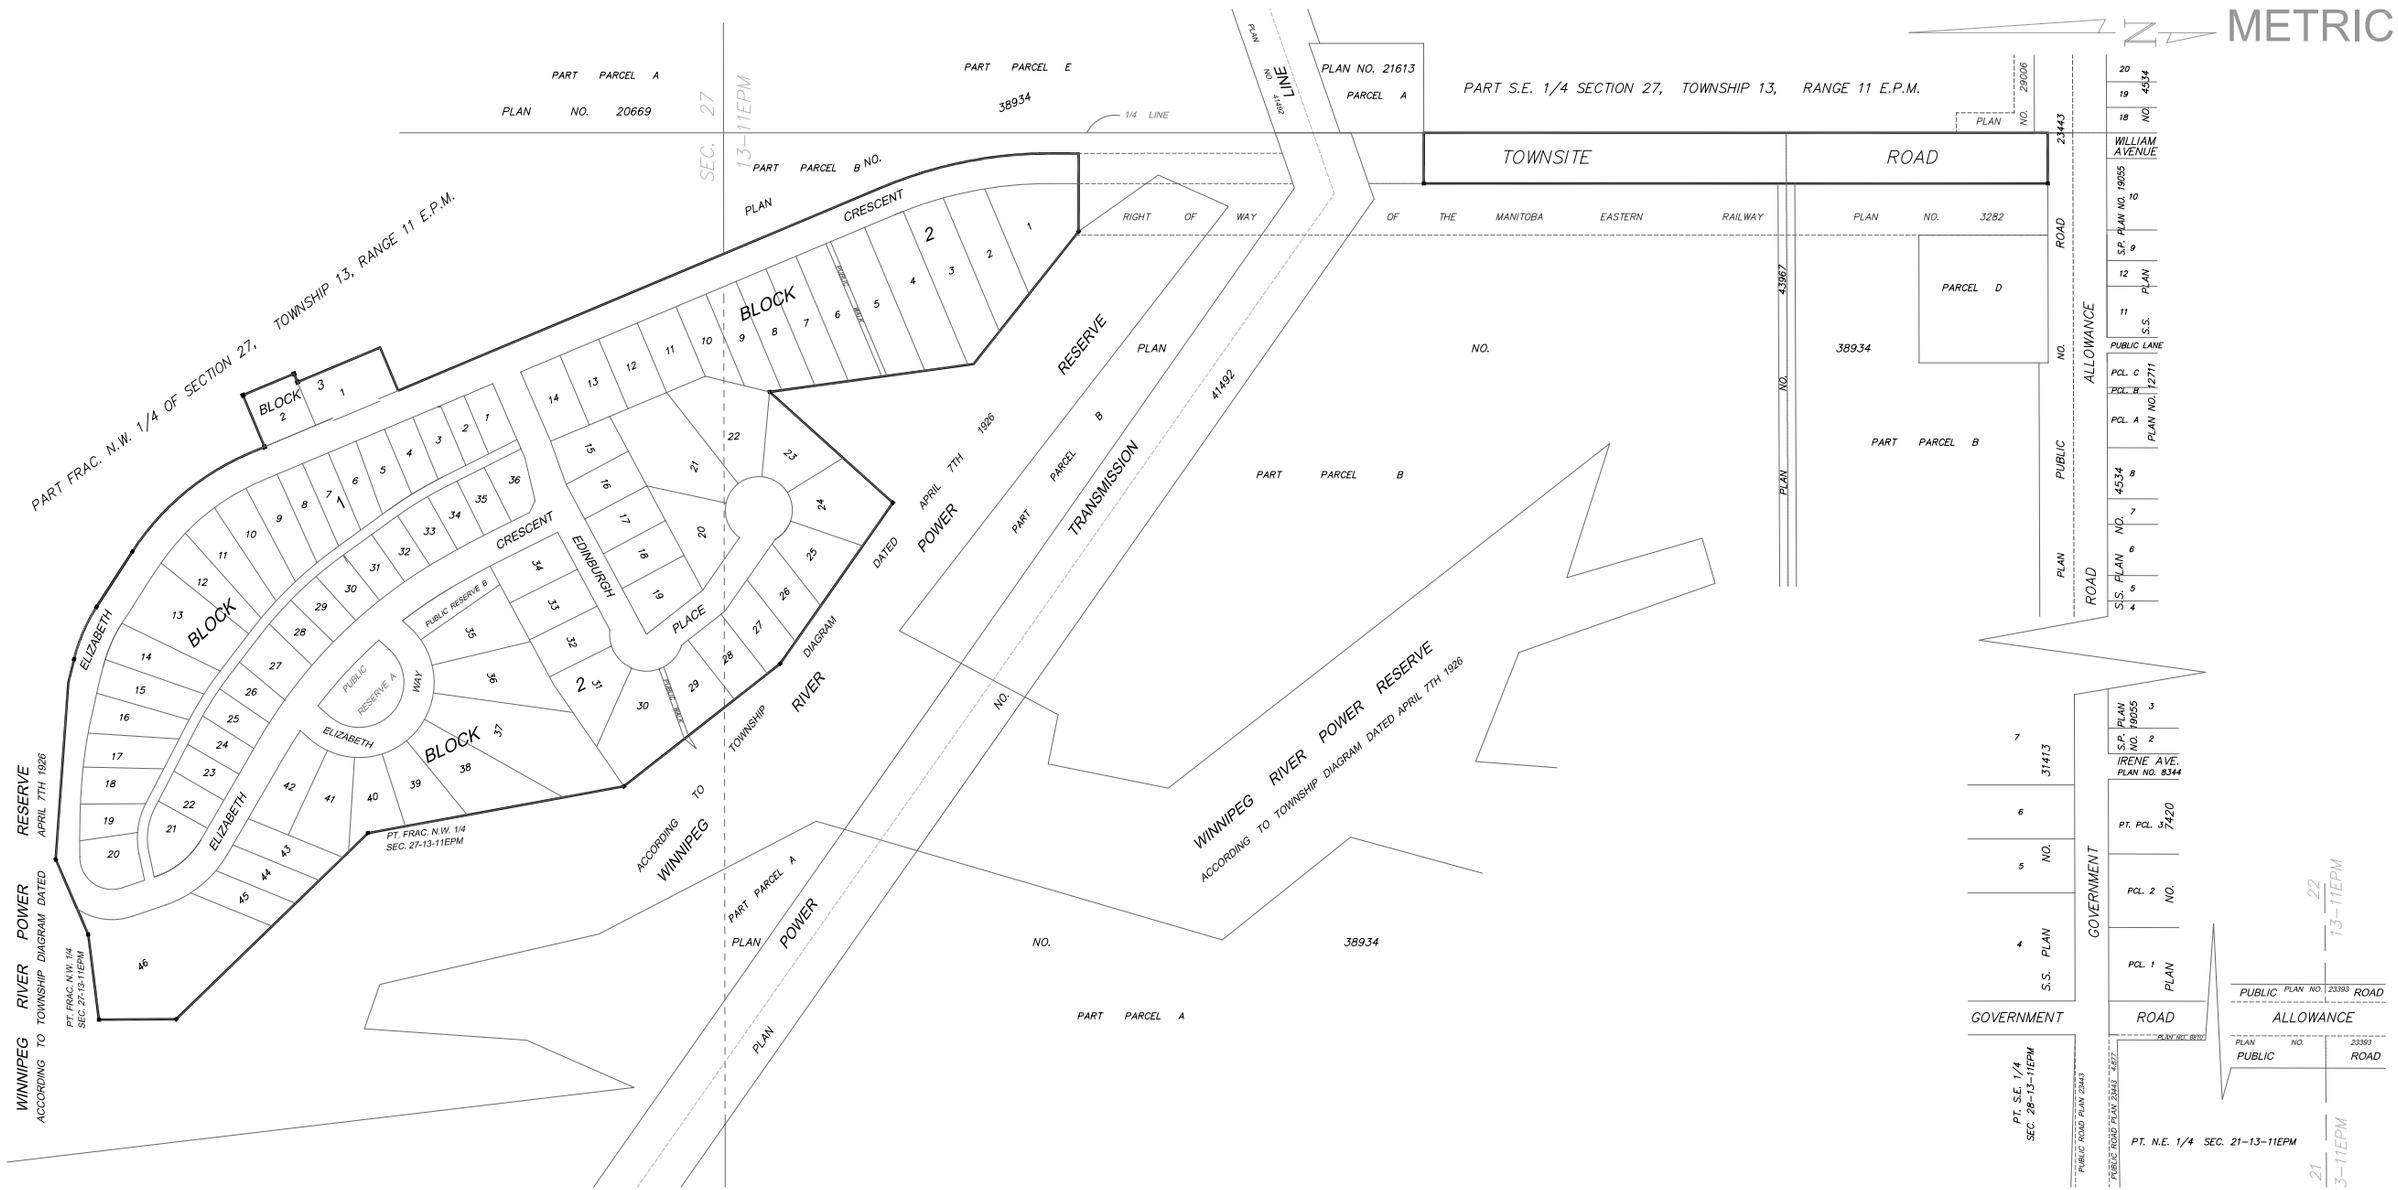
METRIC
PART S.E. 1/4 SECTION 27, TOWNSHIP 13, RANGE 11 E.P.M.
PART FRAC. N.W. 1/4 OF SECTION 27, TOWNSHIP 13, RANGE 11 E.P.M.
SEC. 27 13-11EPM
PART PARCEL A PLAN NO. 20669
PART PARCEL E 38934
PART PARCEL B NO. PLAN
1/4 LINE
PLAN NO. 21613 PARCEL A
TOWNSITE ROAD
RIGHT OF WAY OF THE MANITOBA EASTERN RAILWAY PLAN NO. 3282
PARCEL D
38934
PART PARCEL B
PLAN NO. 43987
PLAN NO. 29006
PLAN NO. 23443
WILLIAM AVENUE
S.P. PLAN NO. 19055
PUBLIC LANE
PCL. C
PCL. B
PCL. A
PLAN NO. 12711
S.S. PLAN NO. 4534
ROAD ALLOWANCE
PUBLIC ROAD
PLAN NO. 41492
PART PARCEL B
PART PARCEL B
PART PARCEL A
PART PARCEL A
PLAN NO. 38934
BLOCK 1
BLOCK 2
BLOCK 3
CRESCENT
EDINBURGH PLACE
ELIZABETH WAY
PUBLIC RESERVE A
PUBLIC RESERVE B
PT. FRAC. N.W. 1/4 SEC. 27-13-11EPM
WINNIPEG RIVER POWER RESERVE ACCORDING TO TOWNSHIP DIAGRAM DATED APRIL 7TH 1926
WINNIPEG RIVER POWER RESERVE ACCORDING TO TOWNSHIP DIAGRAM DATED APRIL 7TH 1926
PT. FRAC. N.W. 1/4 SEC. 27-13-11EPM
S.P. PLAN NO. 19055
IRENE AVE. PLAN NO. 8344
PT. PCL. 3 PLAN NO. 7420
PCL. 2 PLAN NO.
PCL. 1 PLAN NO.
S.S. PLAN NO. 31413
GOVERNMENT ROAD
PUBLIC ROAD PLAN 23443 4.877
PT. S.E. 1/4 SEC. 28-13-11EPM
PT. N.E. 1/4 SEC. 21-13-11EPM
PUBLIC ROAD ALLOWANCE PLAN NO. 23393
22 13-11EPM
21 13-11EPM